


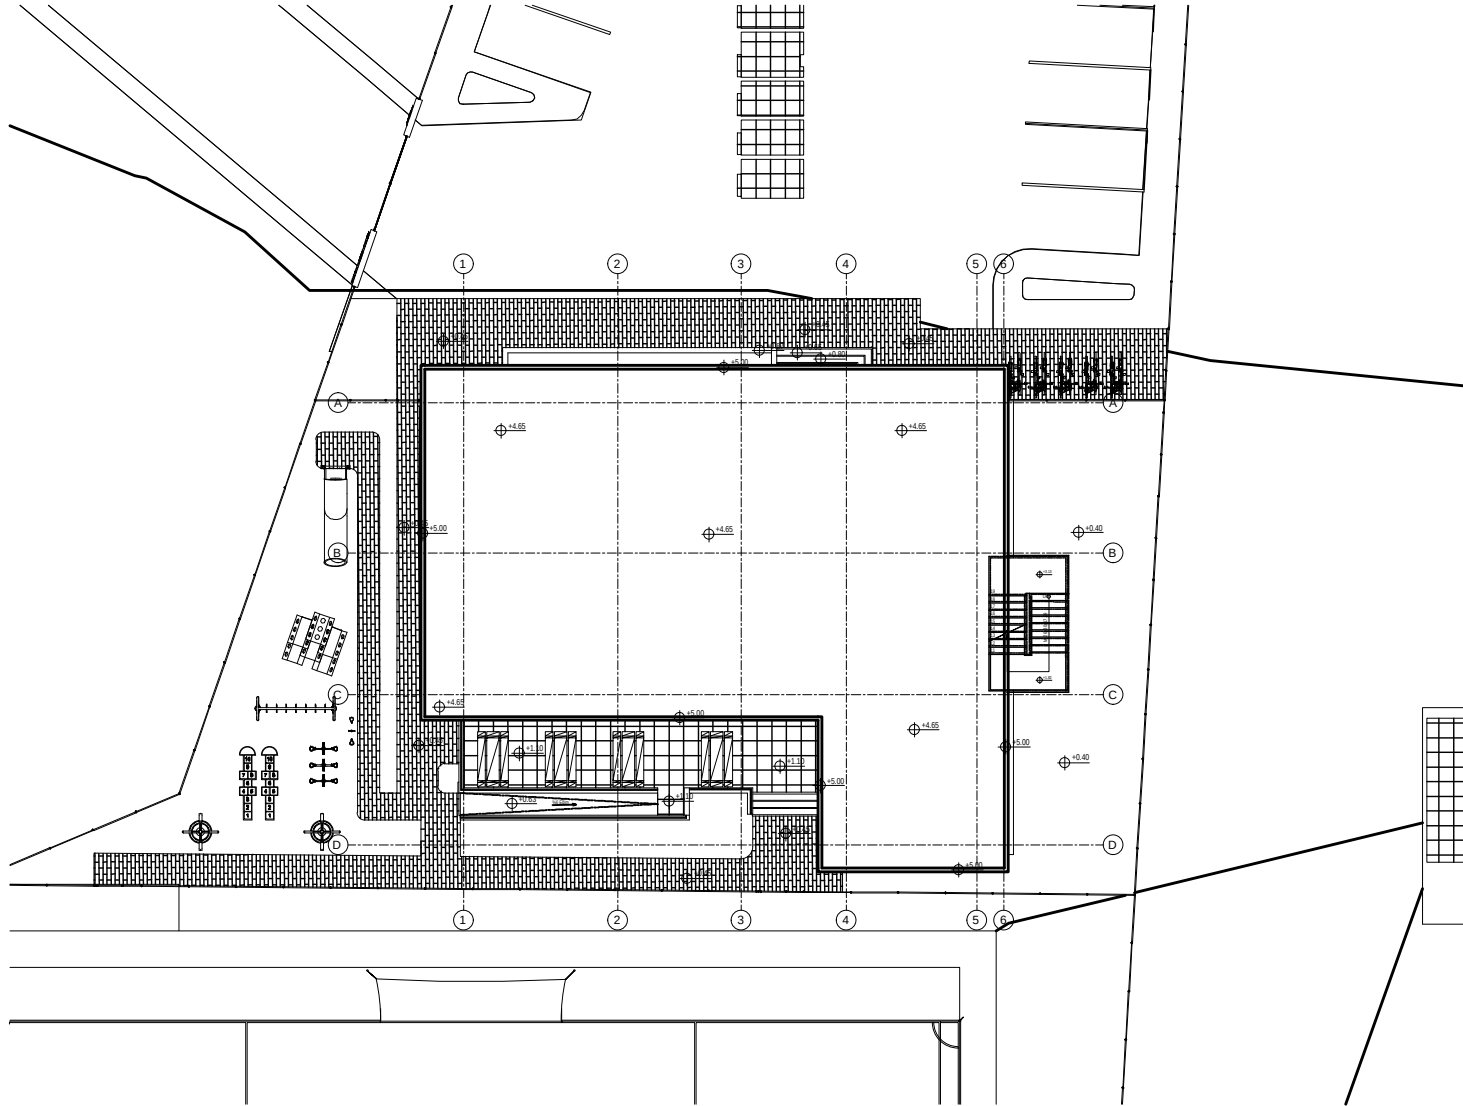

Vaziyet Planı Ölçek:1/50

REVİZYON NO REVISION NO	REVİZYON TARİHİ REVISION DATE	AÇIKLAMA EXPLANATION
AKBİL DESIGN & MANAGEMENT LTD. BÜRO SİCİL NO: 16-42 127. Akademi Caddesi - Ginyeli - Lefkoşa e-mail: aakbil@designandmanagement@gmail.com mobile: +90 5342 851 36 03		
VİZE: Vize:		
PROJE İSMİ: Project Name: GÖNYELİ SPOR KULÜBÜ SPOR TESİSLERİ PROJESİ		
MİMARİ: Architect:	AHMET AKBİL	177
STATİK: Structural Engineer:	KERİM KARADENİZ	2003-07
ELEKTRİK: Electrical Engineer:		
MEKANİK: Mechanical Engineer:		
Çizimci 1: Author 1:		
Çizimci 2: Author 2:		
PAFTA NO: Drawing Number:	ÇİZİMİ: Drawing:	KEMAL İSMAİL OĞLU TARİHİ: Date: 07/10/23
ÖLÇEK: Scale:	1/100	
M1A Spor Akademisi Vaziyet Planı		