



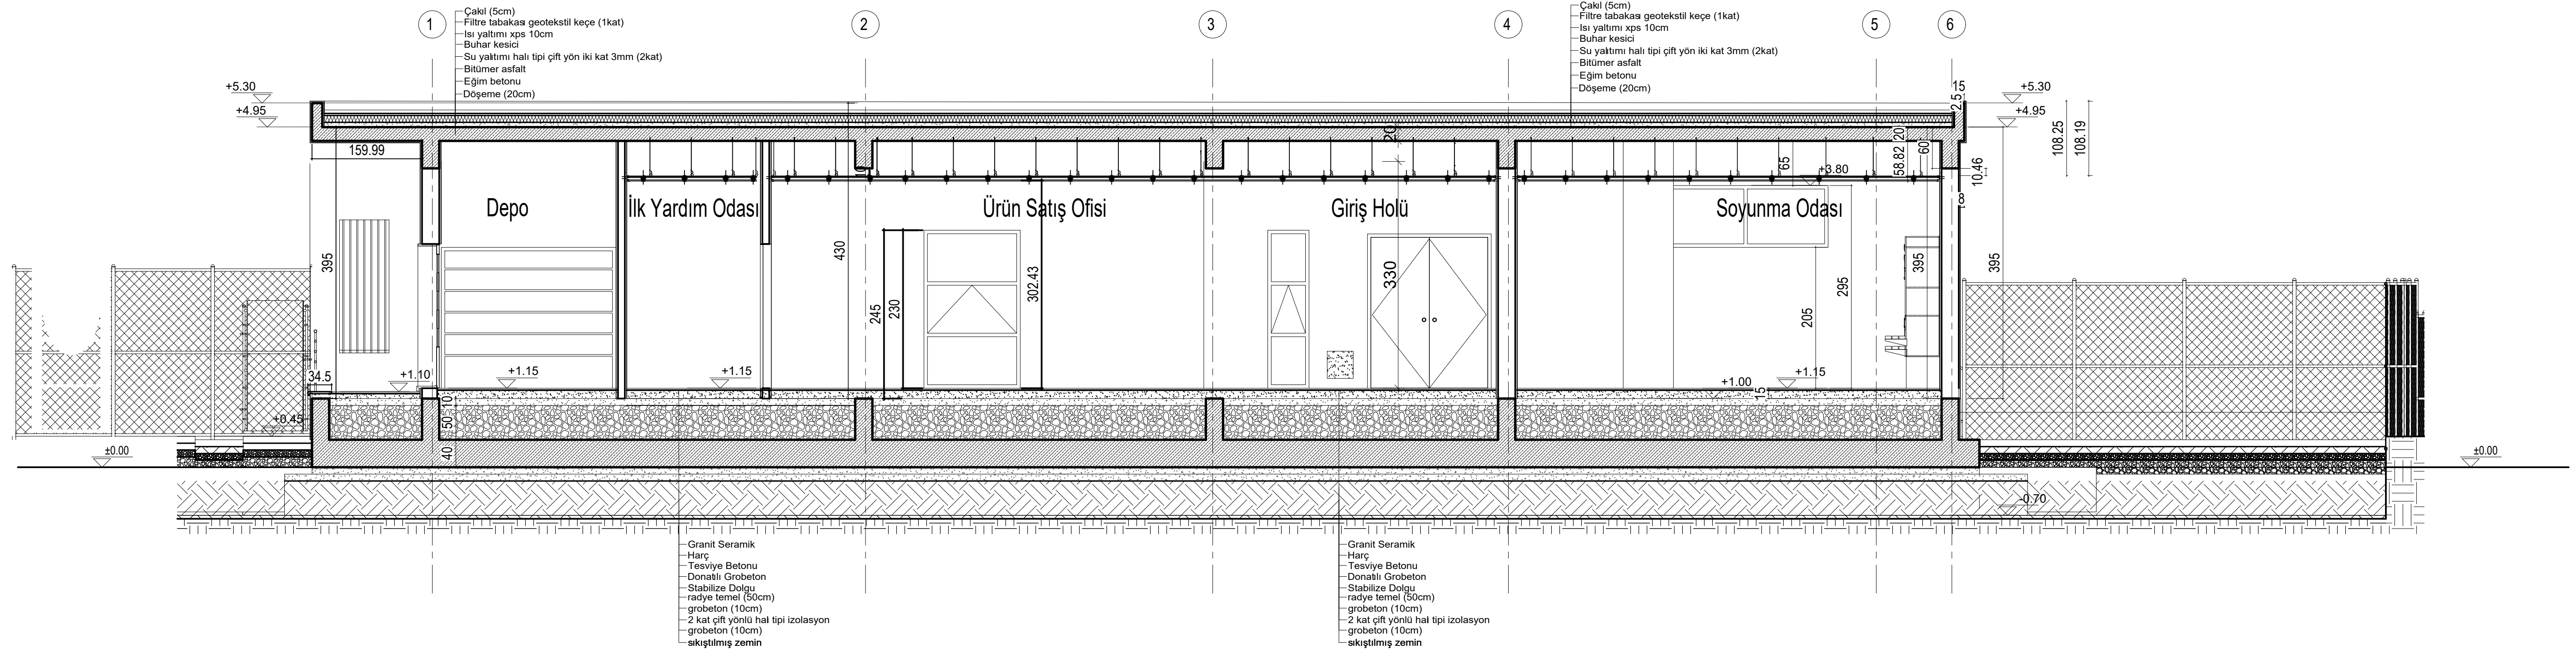

A-A Kesiti Ölçek: 1/50

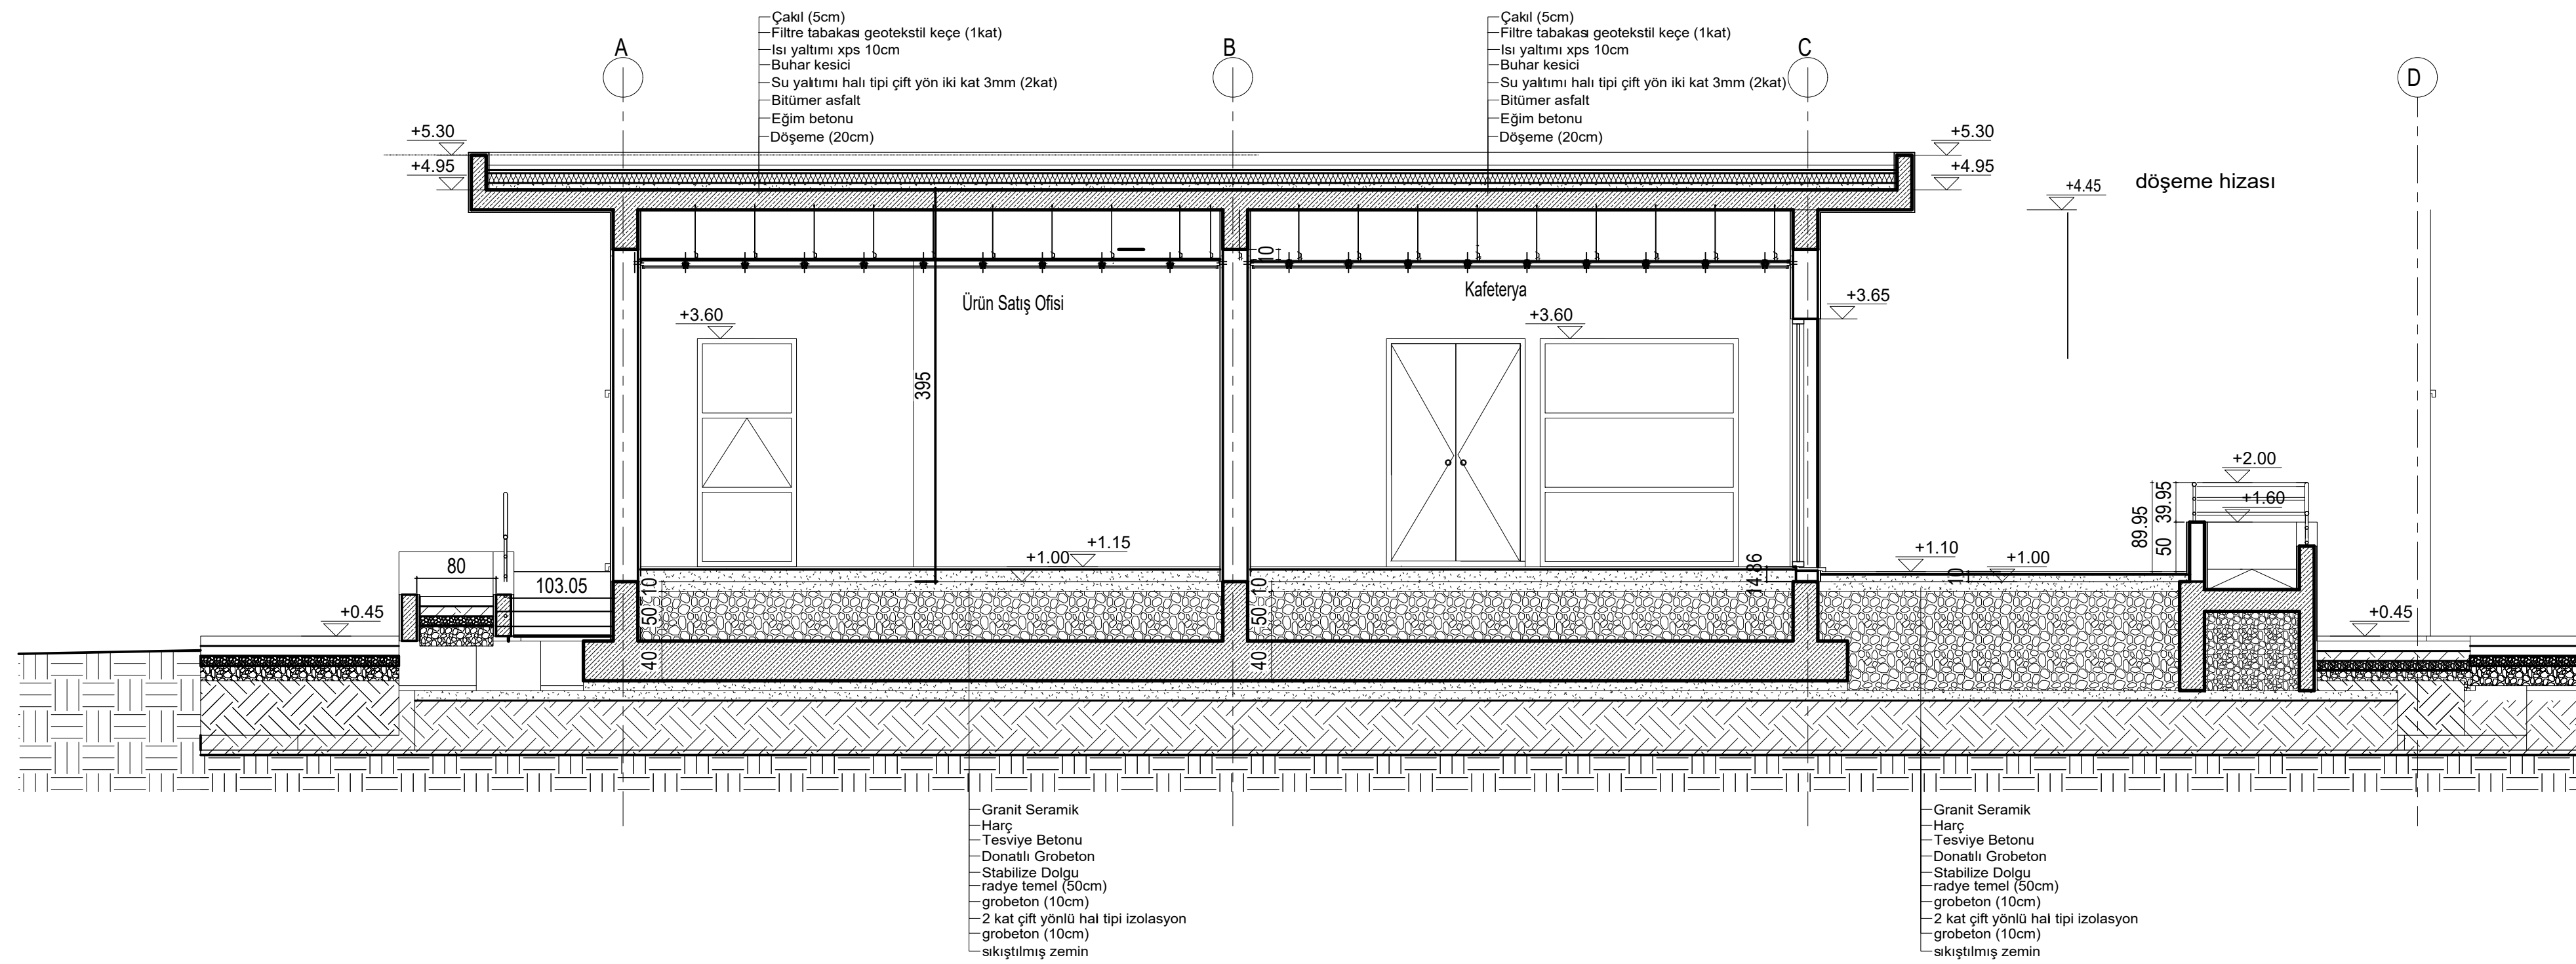

B-B Kesiti Ölçek: 1/50

REVİZYON NO: REVISION NO:	REVİZYON TARİHİ: REVISION DATE:	ACIKLAMA: EXPLANATION:
BÜRO SİCİL NO: Mİ-92 127, Atatürk Caddesi - Gönyeli - Lefkeçe e-mail: aakbdesignandmanagement@gmail.com mobile: +90 0542 851 36 03		
VİZE: Visa:		
PROJE İSMİ: PROJECT NAME:		
GÖNYELİ SPOR KULÜBÜ SPOR TESİSLERİ PROJESİ		
MİMARİ: Architect:	AHMET AKEİL	177
STATİK: Building Engineer:	KERİM KARADENİZ	2003-07
ELEKTRİK: Electrical Engineer:		
MEKANİK: Mechanical Engineer:		
Danışman 1: Advisor 1:		
Danışman 2: Advisor 2:		
PAFTA NO: Sheet Number:	ÇİZEN: Drawn By:	DENİZ KAMALI
TARİH: Date:	07/10/21	ÖLÇEK: Scale:
M03		1/50
PAFTA ADI: Dep. Name:	Spor Akademisi A-A ve B-B Kesitleri	