



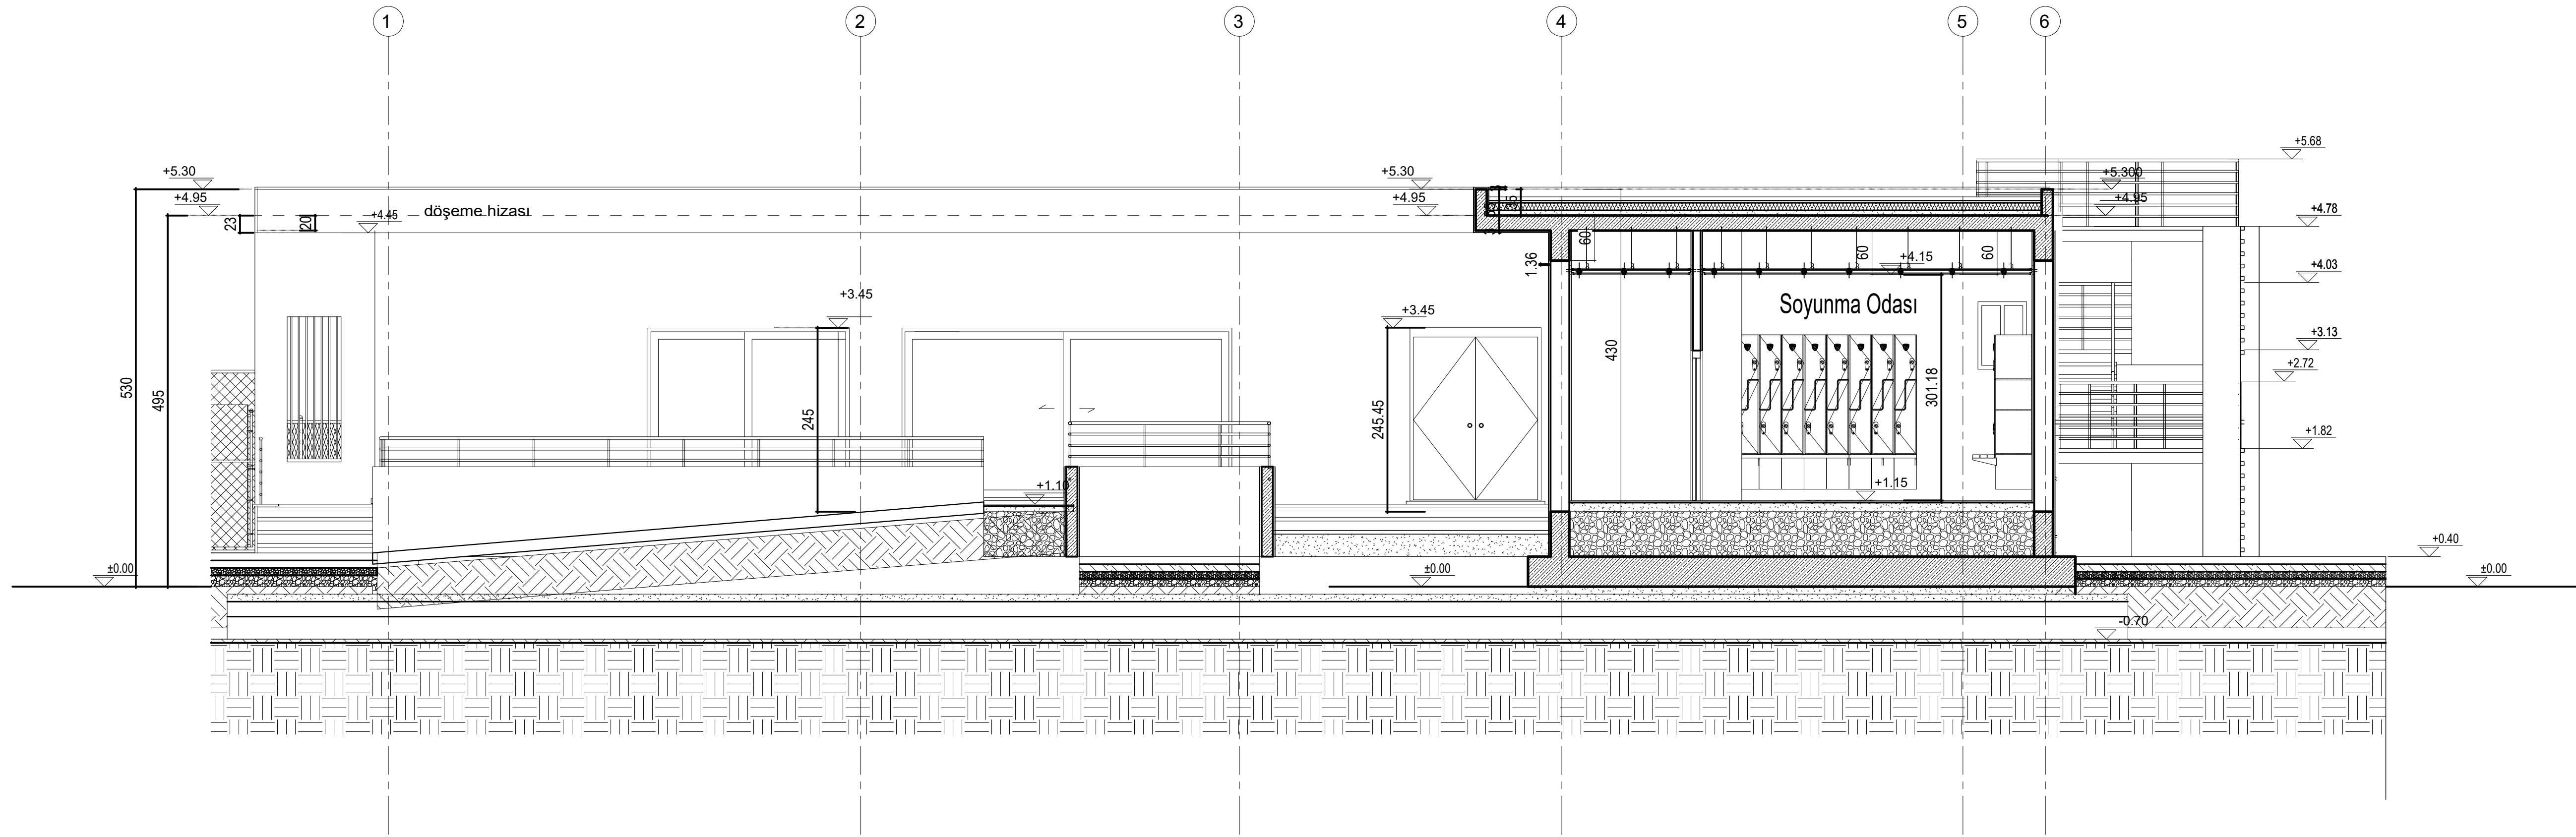

C-C Kesiti Ölçek:1/50

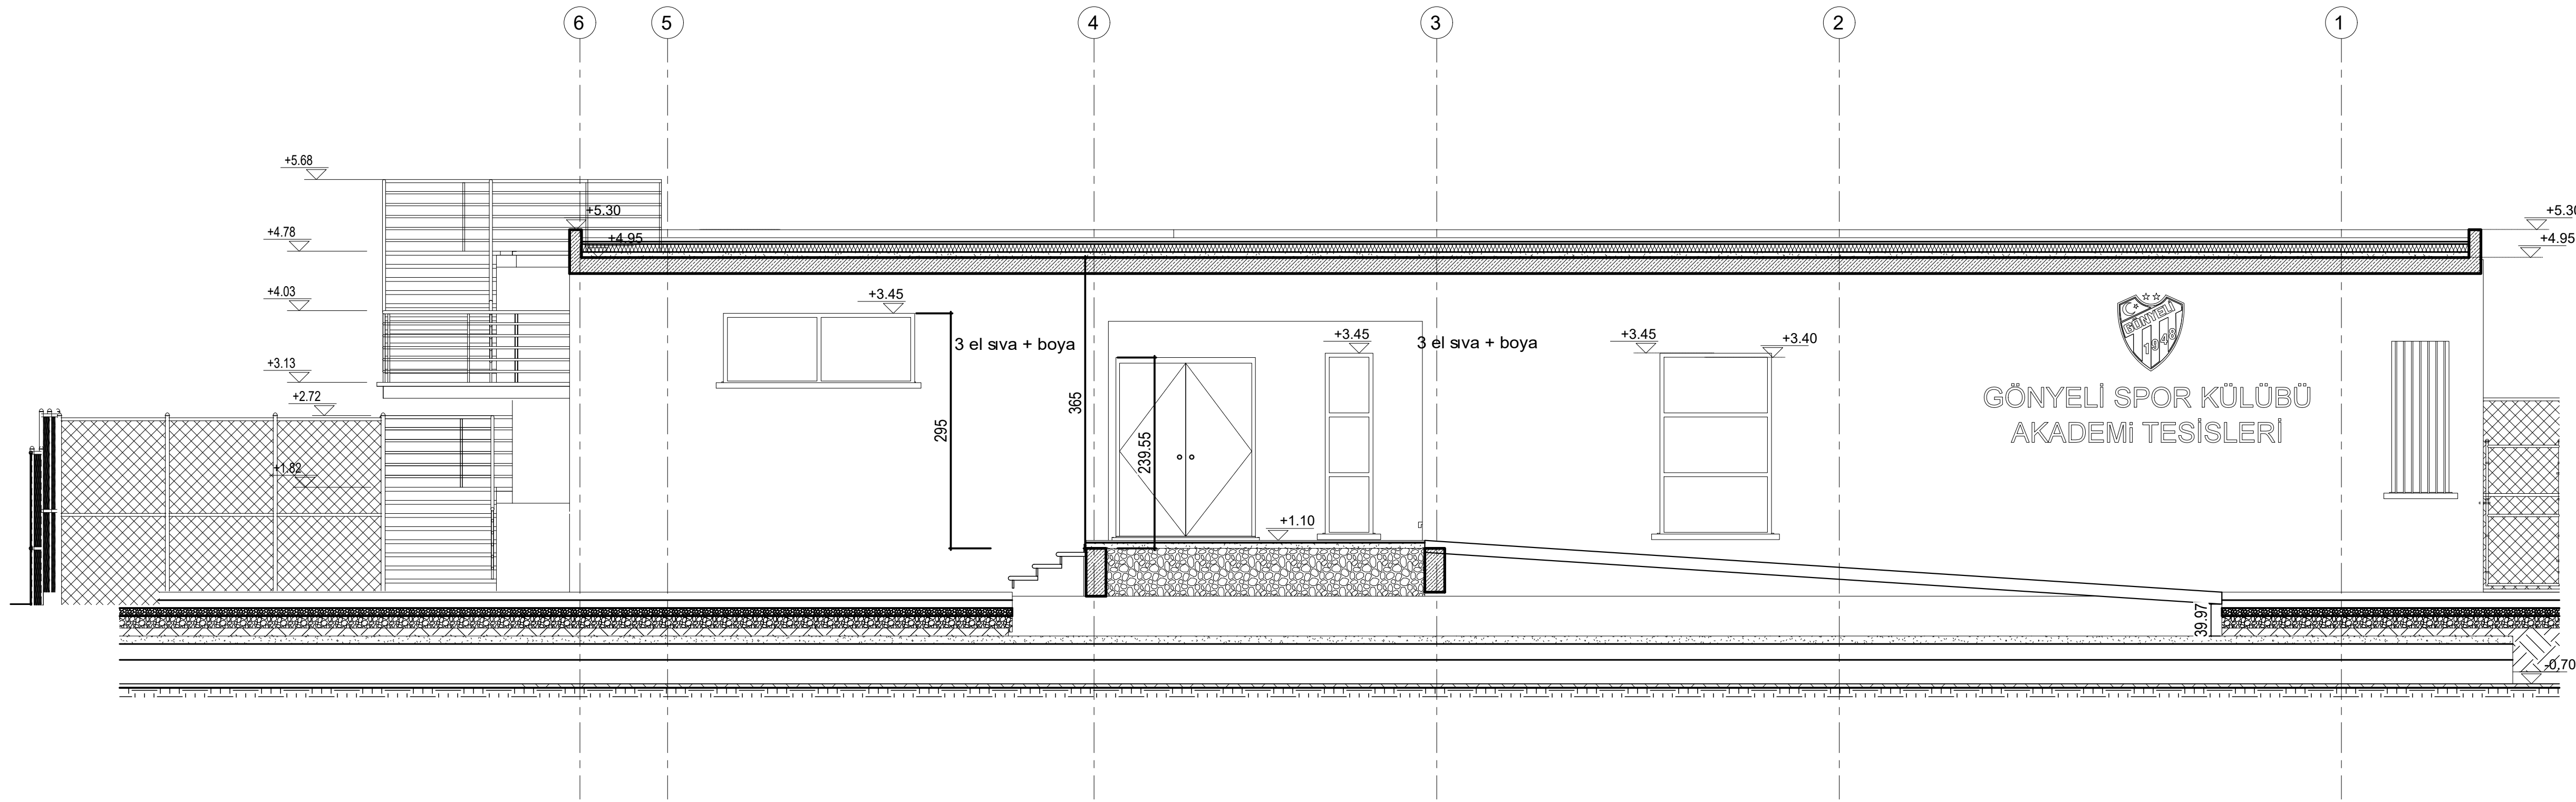

D-D Kesiti Ölçek:1/50

REVİZYON NO: REVISION NO:	REVİZYON TARİHİ: REVISION DATE:	ACIKLAMA: EXPLANATION:
AKB-L DESIGN & MANAGEMENT LTD.		
BÜRCİL NO: 127, Atatürk Caddesi - 5. kat - 06100 Ankara Gonyeli - Lefko		
e-mail: designandmanagement@gmail.com mobile: +90 0542 351 36 03		
VİZE: Visa:		
PROJE İSMİ: PROJECT NAME:		
GÖNYELİ SPOR KULÜBÜ SPOR TESİSLERİ PROJESİ		
MİMARİ: Architect:	AHMET AKEİL	177
STATİK: Building Engineer:	KERİM KARADENİZ	2003-07
ELEKTRİK: Electrical Engineer:		
MEKANİK: Mechanical Engineer:		
Danışman 1: Advisor 1:		
Danışman 2: Advisor 2:		
PAFTA NO: Sheet Number:	ÇİZEN: Drawn By:	DENİZ KAMALI
TARİH: Date:	07/10/21	ÖLÇEK: Scale:
M04	PAFTA ADI: Draw Name:	C-C ve D-D KESİTLERİ